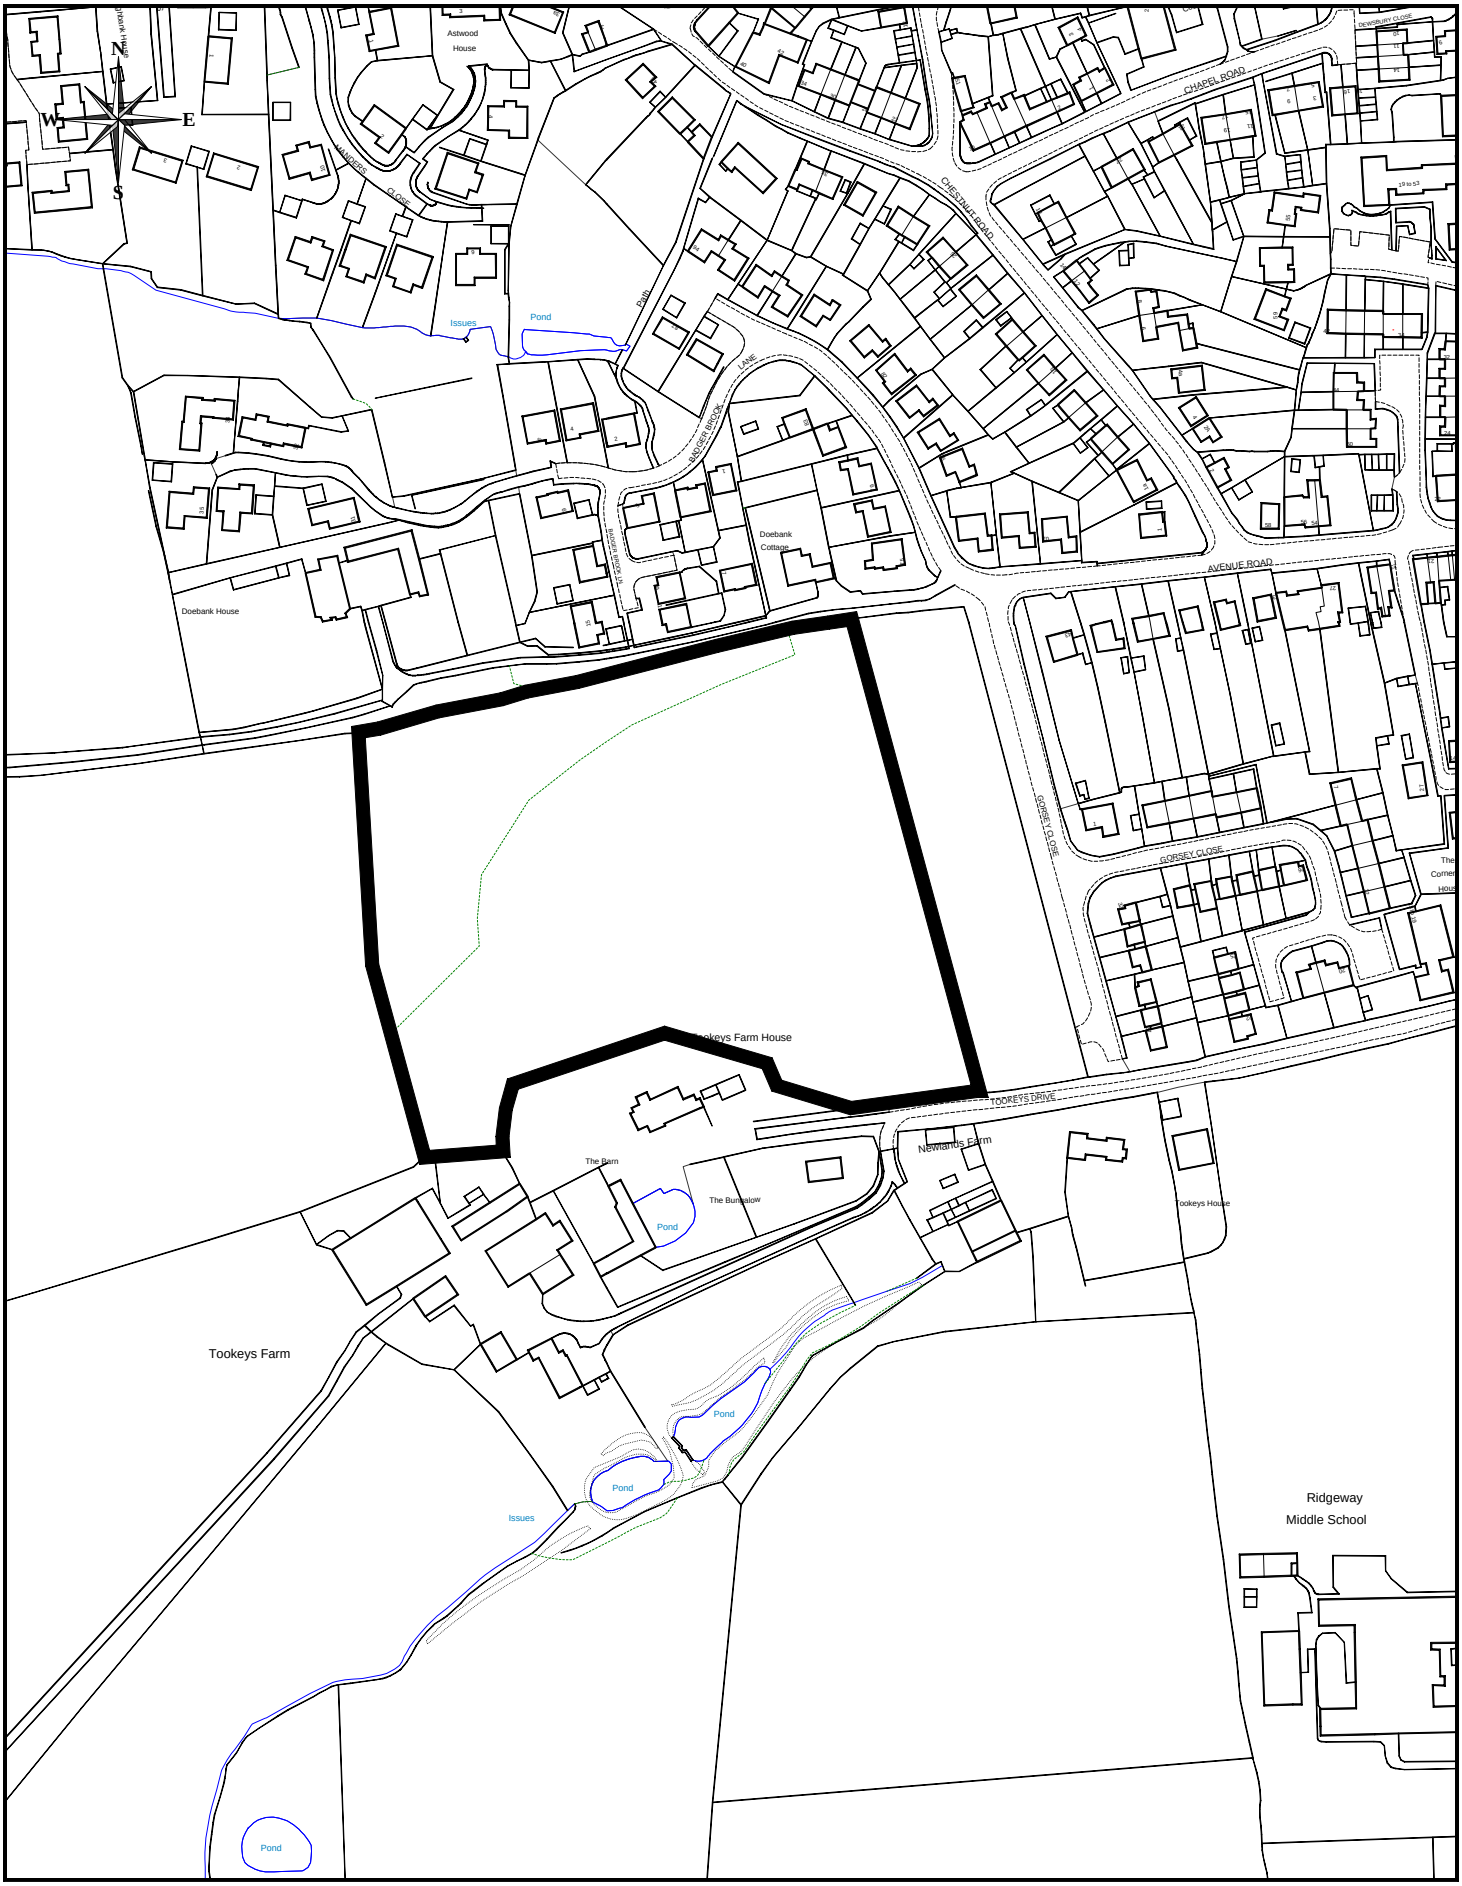

REDDITCH BOROUGH COUNCIL

making a difference

www.redditchbc.gov.uk

Planning & Regeneration
Town Hall
Walter Stranz Square
Redditch
Worcs B98 8AH

Project:	**2013/316**	Drawn:	CG
Drawing:	**Tookeys Farm House, Tookeys Drive**	Scale:	1/2500
Drawing No:	**P2118/180**	Date:	Jan 2014

© Crown Copyright
and database rights 2013
Ordnance Survey 100024252