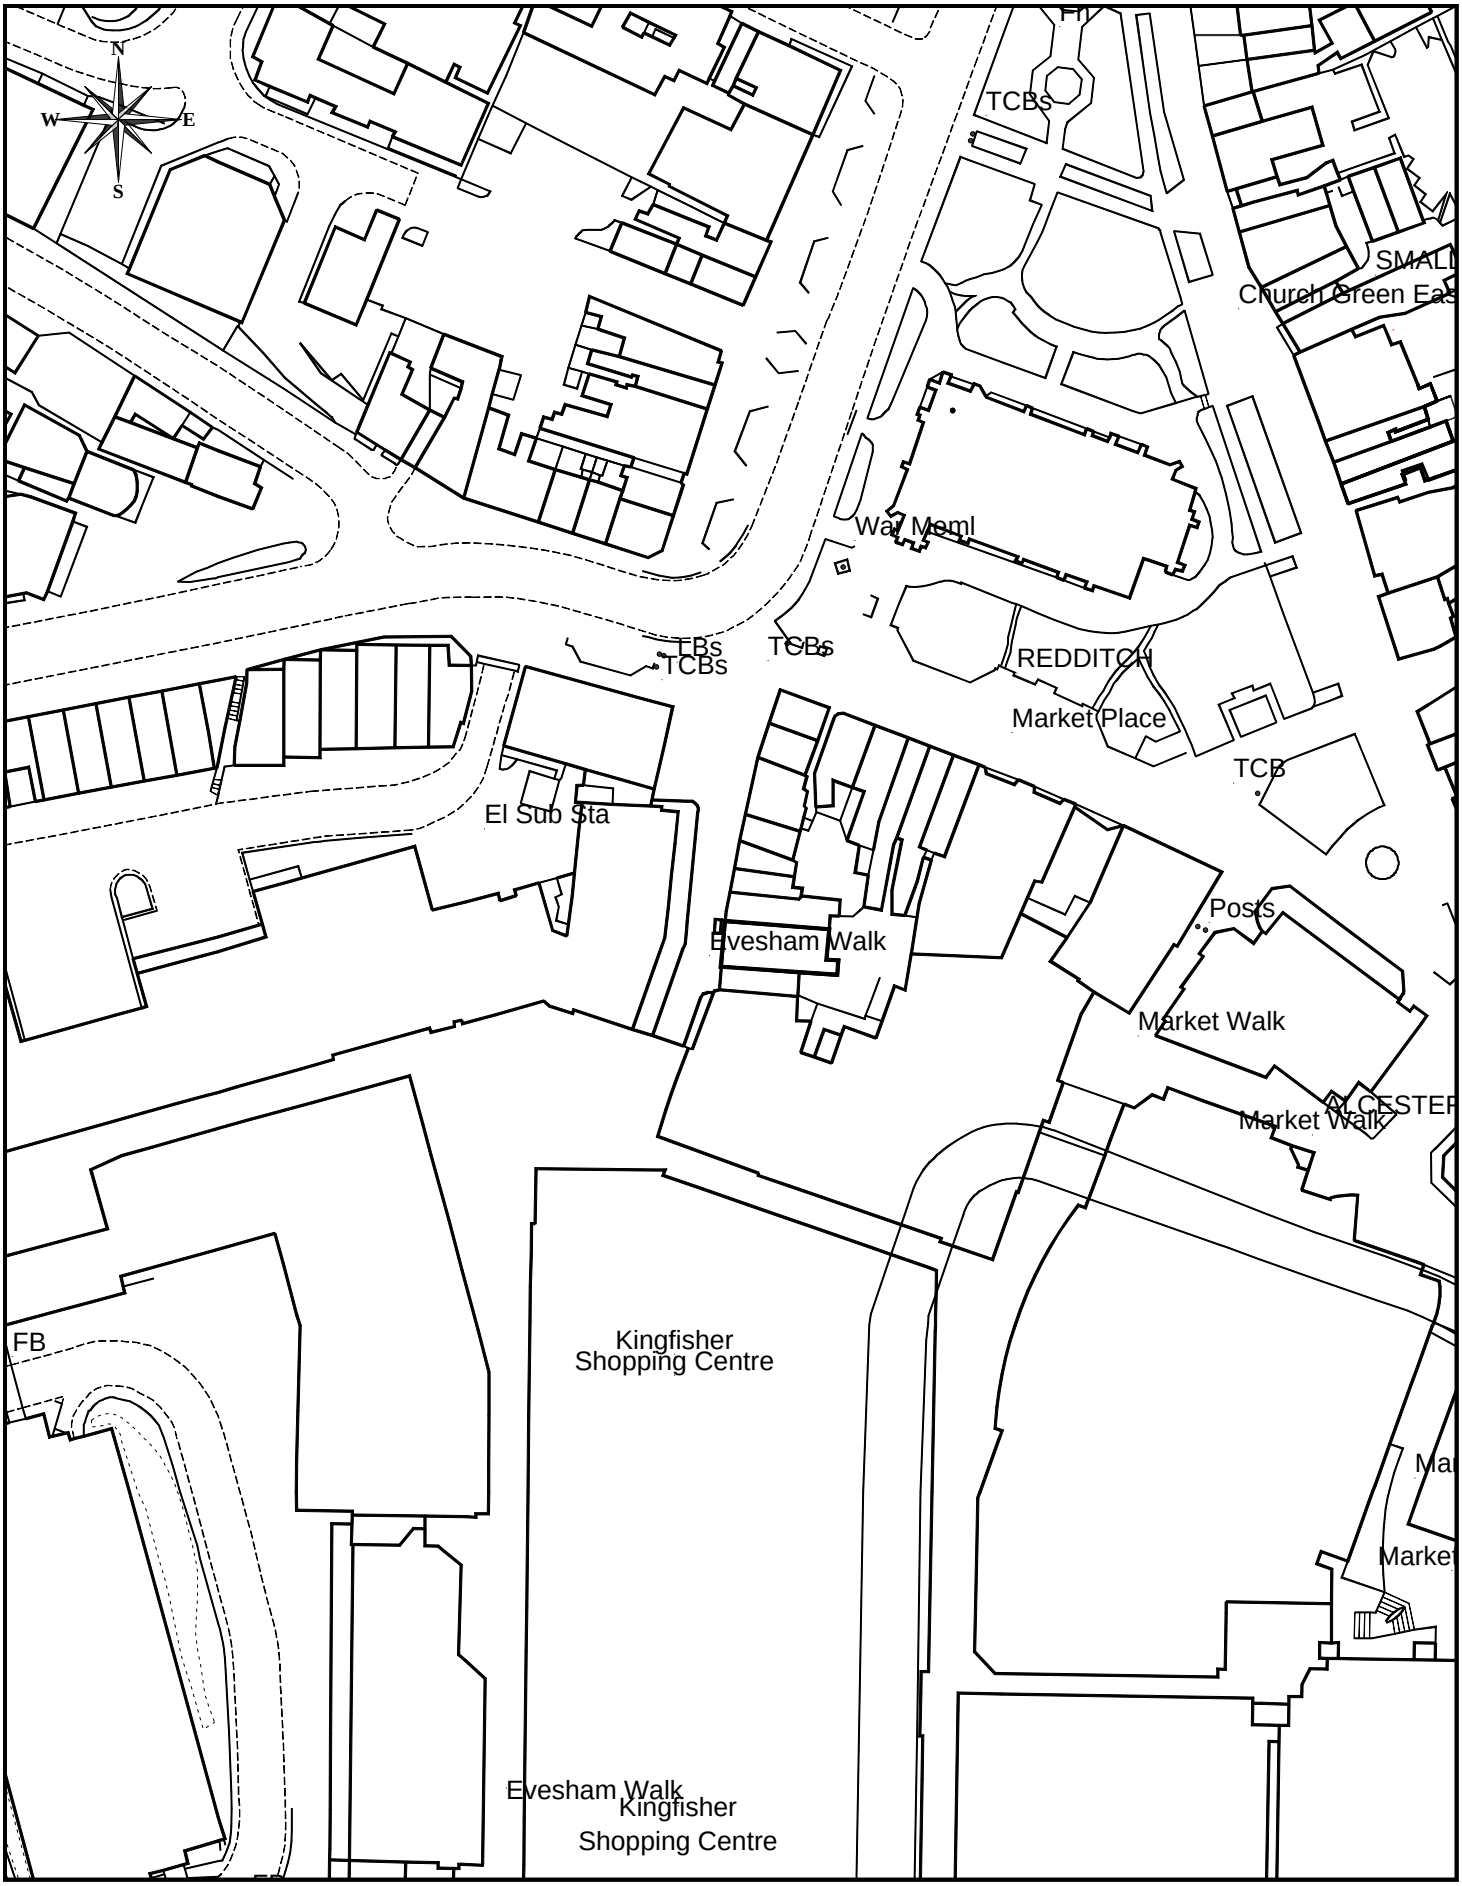

REDDITCH BOROUGH COUNCIL

making a difference

www.redditchbc.gov.uk

Planning Services
Town Hall
Walter Stranz Square
Redditch
Worcs B98 8AH

Project:	**2010/270**	Drawn:	EG
Drawing:	**Cafe Nero Evesham Walk**	Scale:	1/1250
Drawing No:	**P2118/52**	Date:	Dec 2010

Reproduced from the Ordnance Survey Mapping with the permission of the Controller of Her Majesty's Stationery Office. ©Crown Copyright. Unauthorised reproduction infringes Crown Copyright and may lead to prosecution or civil proceedings.
Redditch Borough Council LA100024252 2010